
THIS DRAWING IS UNPUBLISHED. RELEASED FOR PUBLICATION -
© COPYRIGHT 2011 - ALL RIGHTS RESERVED.

LOC	DIST
-	-


REVISIONS

P	LTR	DESCRIPTION	DATE	DWN	APVD
	AB3	ECR-23-164128	23JAN2023	DC	FL
	AB4	ECR-23-170857	12APR2023	DC	FL
	AC	ECR-23-195856	22DEC2023	TL	FL
	AC1	REVISED PER ECR-24-197011	26FEB2024	MV	FL


SEZ. A-A

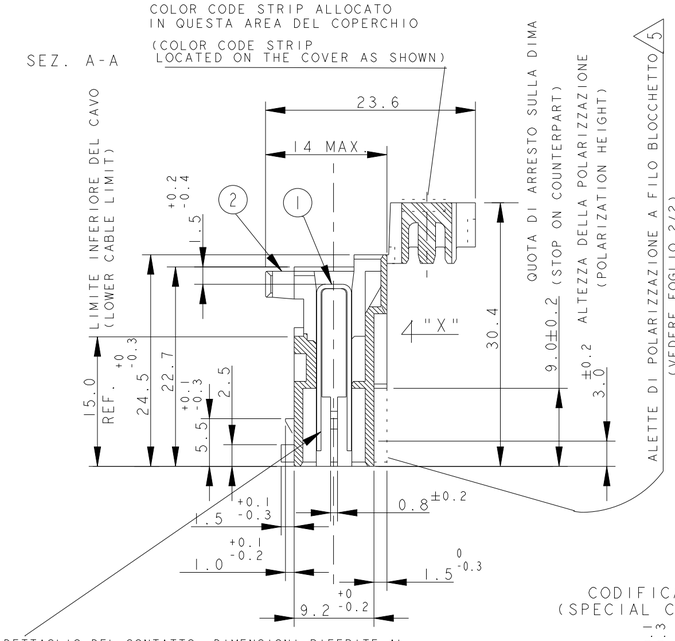



DETTAGLIO DEL CONTATTO, DIMENSIONI RIFERITE AL COMPONENTE INSERITO IN CAVITA'
(ENLARGED VIEW OF TAB CONTACT DIM. REFERRED TO CONTACT INSERTED IN THE HOUSING CAVITY)

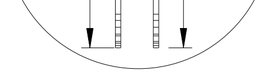

CONNETTORE COMPLETO DI CAVO
(TERMINATED CONNECTOR)

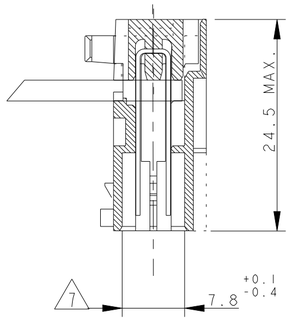

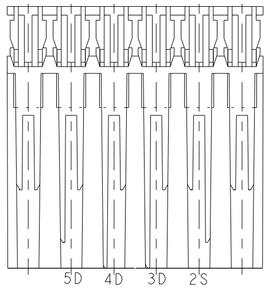


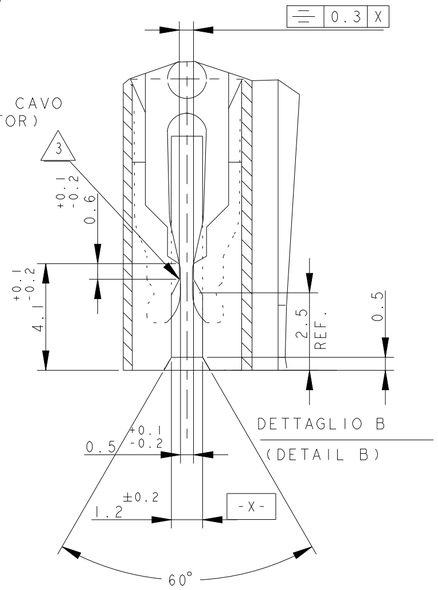


DETAIL PN/s:
1-282006-3
2-282006-3
3-282006-3

POLARIZATION KEYS
(VIEW FROM "X")


VISTE SOLO PER RIFERIMENTO
VIEWS ONLY FOR REFERENCE

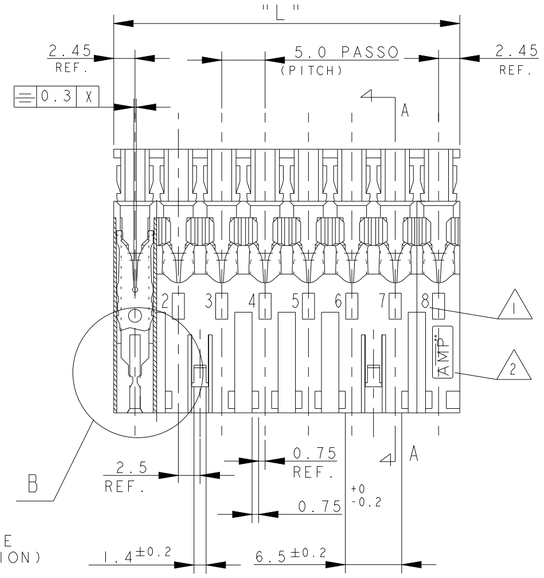

CODIFICA SPECIALE
(SPECIAL CODIFICATION)

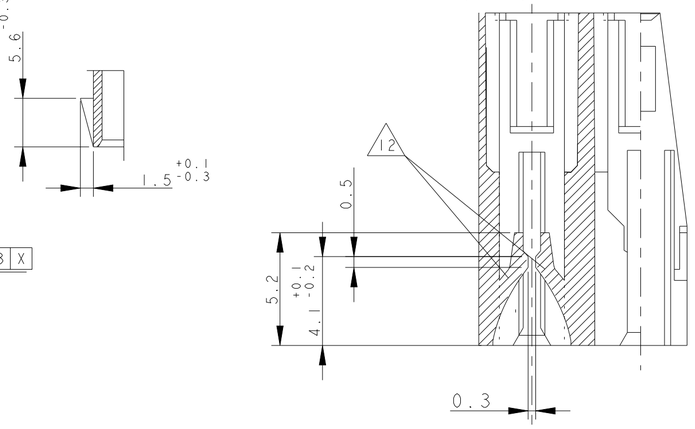


PN X-282002-8
PN 1-2293382-2
9
(DETAIL "B" FOR CAVITY 1 & 2)

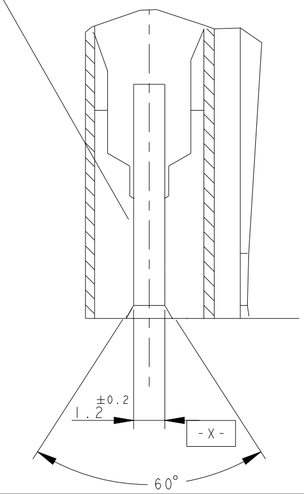


NOTE/NOTES:

1. NUMERI DI IDENTIFICAZIONE CAVITA'. (CIRCUIT IDENTIFICATION)
2. MARCHIO DI FABBRICA(LIBERA POSIZIONE). (AMP LOGO FREE POSITION)
3. RETENTION TOOTH IS REQUESTED FOR THE 2 AND 3 POS. ONLY
4. PERTE PRELIMINARE, NON ANCORA IN PRODUZIONE (PRELIMINARY PART, NOT YET RELEASED FOR PRODUCTION)
5. PER QUESTI P/N LA POLARIZZAZIONE POSTERIORE DEVE INTENDERSI COMPLETA, A FINE BLOCCHETTO. (per la rappresentazione vedere foglio 1/2) (FOR THE INDICATE P/N THE POLARIZATION NUST BE AT THE END OF CONNECTOR (see sheet 2 of 2.
6. CODIFICA CON DIFFERENTE DIMENSIONE. (CODIFICATION WITH DIFFERENT DIMENSION).
7. BECOMES 6.5 FOR BOTH CAVITIES ON THE 2 POS., ON CAVITY N.1 AND N.3 ON THE 3 POS. ON CAVITY N.1 ON THE 4 POS. CONNECTOR AND ON THE 5 POS. CONNECTOR 2-2293382-5 OPTIONAL ON PARTS 6-2293382-2, 6-282002-0, 2-2293382-5. NOT APPLICABLE ON PARTS 4-282002-1, 3-282002-5, 1-282002-8, 3-282002-4, 4-282003-1, 1-2293382-2.
8. INCLUDE LA POLARIZZAZIONE DOVE E` ESISTENTE (INCLUDING POLARIZATION KEY, WHEN EXISTING)
9. DETAIL FOR PN X-282002-8 AND PN 1-2293382-2, SPECIAL VERSION, SEE ALSO NOTE 3
10. P/N NON RILASCIATO PER LA PRODUZIONE (P/N NOT YET RELEASED FOR PRODUCTION)
11. ---
12. GEOMETRIA ALTERNATIVA DEL DENTINO DI AGGANCIO VEDI NOTA 3 PER ALTRI DETTAGLI (ALTERNATIVE SHAPE FOR RETENTION TOOTH, SEE NOTE 3 FOR ADDITIONAL DETAILS
13. STATO DI FORNITURA: CONFEZIONAMENTO IN "VASSOI + SCATOLA" (PACKAGING: "ON TRAY PLUS CARTON BOX")
14. CONFEZIONAMENTO IN BOBINA OBSOLETO (PACKAGING: ON REEL OBSOLETED)
15. OBSOLETE PARTS: OBSOLETE CIS STREAMLINING PER D.RENAUD/D.SINISI
16. THE DESIRED POLARIZATION CAN BE OBTAINED BY THE TERMINATION MACHINE
17. EXCEPTION MADE FOR PN FOR THIS PN CAVITY 1 IS WITHOUT RETENTION TOOTH AND HAS THE SAME DESIGN AS THE CAVITY N.2
18. OBSOLETED PART
19. WITHOUT 2 WIRE RETENTION HOOKS ON 2 END, SEE SHEET 8

DETAIL FOR PN 0-282233-2 ONLY

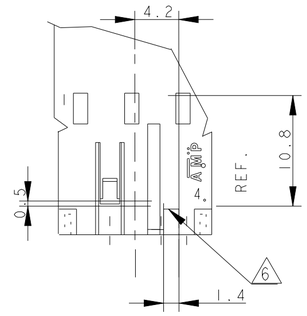

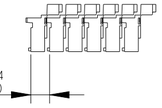

ITEM	DENOMINAZIONE (DESCRIPTION)	FINITURA / COLORE (FINISH / COLOUR)	MATERIALE (MATERIALE)		
				DIAM. ISOLANTE (INS. DIA. RANGE)	RANGO FILO (WIRE RANGE)
2	BLOCCHETTO (HOUSING)	NATURALE (NATURAL)	PA 6.6 CARICATO VETRO (POLIAMIDE 6.6 GLASSFIBER FILLED)	3,0 max.	0.5-1.5mm2
1	CONTATTO (CONTACT)	STAGNATO (TIN-PLATED)	OTTONE (BRASS)		

THIS DRAWING IS A CONTROLLED DOCUMENT.

DIMENSIONS: mm

TOLERANCES UNLESS OTHERWISE SPECIFIED:
0 PLC ±.
1 PLC ±.
2 PLC ±.
3 PLC ±.
4 PLC ±.
ANGLES ±
0.3

MATERIAL: SEE TABLE

FINISH: SEE TABLE

DWN G. ENDRIZZI 23JUL1995
CHK G.TURCO 23JUL1995
APVD G.TURCO 23JUL1995

TE Connectivity

NAME: MONO-SHAPE MKI TAB CONNECTORS 2-10 POS.

PRODUCT SPEC: 108-20065-1, 108-20065-2

APPLICATION SPEC: 114-20016, 114-20016-1

WEIGHT: -

SIZE A2 | CAGE CODE 00779 | DRAWING NO C-282002 | RESTRICTED TO -

Customer Drawing | SCALE 2:1 | SHEET 1 OF 8 | REV AC1

THIS DRAWING IS UNPUBLISHED. RELEASED FOR PUBLICATION -
© COPYRIGHT 2011 - ALL RIGHTS RESERVED.

		TE PART NUMBER ASSY CONN.									
NUMERO DI VIE	CONFIGURAZIONE (Vista connettore dall'alto) ①	VERSIONE PEZZI IN VASSOIO		VERSIONE PEZZI SCIOLTI		POSIZIONE POLARIZ. (LATO POSTERIORE)	POSIZIONE AGGANCIO (LATO ANTERIORE)	POSIZIONE CODIFICA SPECIALE (LATO ANTERIORE)	L +0.2 -0.3 (mm) ⚠8	NOTE MARCHIATURA CON BANDA COLORATA	
NO OF POS	CONFIGURATION (View from top side) ①	TRAY PACKAGING VERSION	PART REV	LOOSE PIECES PACKAGING VERSION	PART REV	POLARIZ. POSITION (BACK SIDE)	LOCKING POSITION (FRONT SIDE)	SPECIAL COD. POSITION (FRONT SIDE)	L +0.2 -0.3 (mm)	NOTE STRIP COLOUR	POSSIBLE RAST 5 POLARIZ. ⚠6
2		4-282002-1	AA	-	-	2S ⚠5	1-2	-	9.9	NERO BLACK	02-C
2		1-282002-1	V	2-282002-1	V	2S ⚠5	1-2	-	9.9	NERO BLACK	02-C
2		1-282002-2	V	2-282002-2	V	1S 2D	1-2	-	9.9	GRIGIO GREY	02-B 02-E 02-F
2		1-282002-3	V	~~2-282002-3~~	V	2D	1-2	-	9.9	ROSSO RED	02-L
2		1-282002-4	V	~~2-282002-4~~	V	1D ⚠5 2S ⚠5	1-2	-	9.9	BLU BLUE	02-A
2		1-282002-5	V	2-282002-5	V	1D	1-2	-	9.9	NERO BLACK	02-Q
2		3-282002-5	AA	-	-	1D	1-2	-	9.9	NERO BLACK	02-Q
2		1-282002-6	V	2-282002-6	V	-	1-2	-	9.9	NERO BLACK	-
2		1-282002-7	V	~~2-282002-7~~	V	-	1-2	-	9.9	-	-
2		1-282002-8	V	~~2-282002-8~~	V	1S 2D	1-2	-	9.9	VERDE GREEN	02-B 02-E 02-F
2	⚠4	2-282002-9	1	-	-	1D 2D	1-2	-	9.9	-	-
2	⚠4	3-282002-0	1	-	-	1S 1D	1-2	-	9.9	-	-
2		3-282002-4	AA	-	-	1D ⚠5 2S ⚠5	1-2	-	9.9	-	02-A
2		5-282002-2	A	-	-	1S 2D	1-2	-	9.9	YELLOW	02-B 02-E 02-F
2		6-282002-0	AA	-	-	1S ⚠5 2S ⚠5	1-2	-	9.9	RED	-

LOC	DIST
-	-


REVISIONS

P	LTR	DESCRIPTION	DATE	DWN	APVD
		SEE SHEET 1			

VISTE SOLO PER RIFERIMENTO
VIEWS ONLY FOR REFERENCE

LEGENDA
(DESCRIPTION)

① AMP MONO-SHAPE, TAB CONNECTORS
(ESEMPIO DI CONFIGURAZIONE)
(EXAMPLE OF CONFIGURATION)

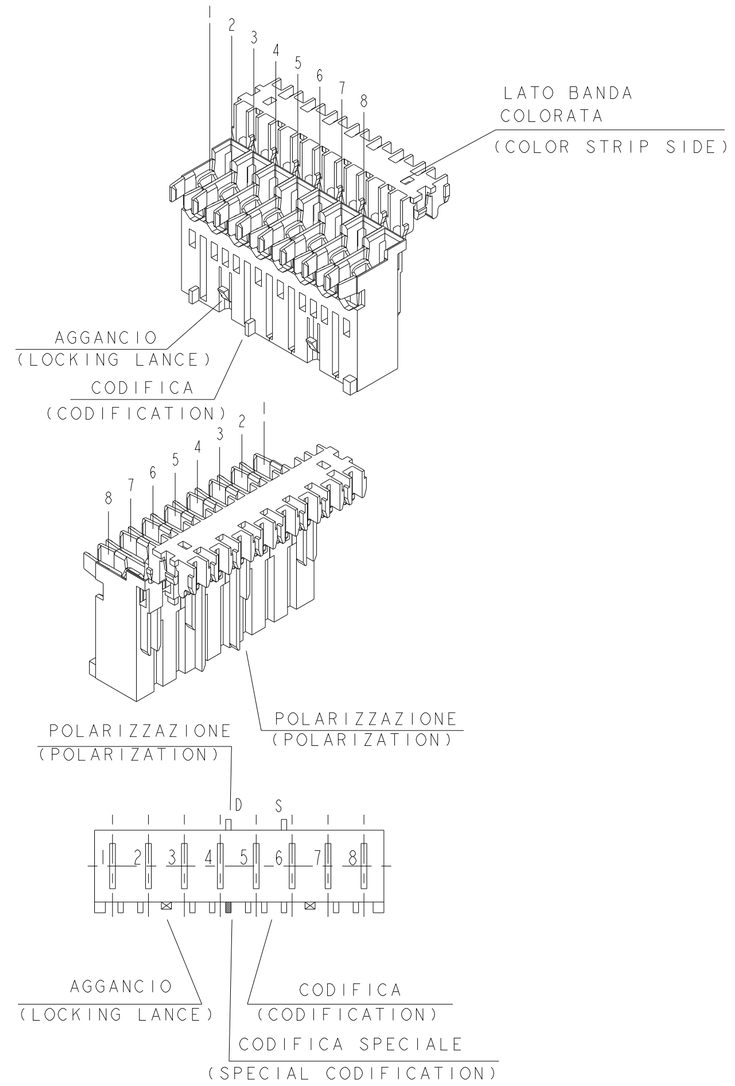

THIS DRAWING IS A CONTROLLED DOCUMENT.		DWN G. ENDRIZZI 23JUL1995	TE Connectivity
DIMENSIONS: mm	TOLERANCES UNLESS OTHERWISE SPECIFIED: 0 PLC ±- 1 PLC ±- 2 PLC ±- 3 PLC ±- 4 PLC ±- ANGLES ± 0.3	CHK G.TURCO 23JUL1995	NAME MONO-SHAPE MKI TAB CONNECTORS 2-10 POS.
		APVD G.TURCO 23JUL1995	
		PRODUCT SPEC 108-20065-1, 108-20065-2	
		APPLICATION SPEC 114-20016, 114-20016-1	
MATERIAL SEE TABLE	FINISH SEE TABLE	WEIGHT -	SIZE A2 · CAGE CODE 00779 · DRAWING NO C-282002 · RESTRICTED TO -
		Customer Drawing	SCALE - · SHEET 2 OF 8 · REV AC1

THIS DRAWING IS UNPUBLISHED. RELEASED FOR PUBLICATION -
© COPYRIGHT 2011 - ALL RIGHTS RESERVED.

LOC	DIST
-	-

REVISIONS


P	LTR	DESCRIPTION	DATE	DWN	APVD
		SEE SHEET 1			

VISTE SOLO PER RIFERIMENTO
VIEWS ONLY FOR REFERENCE

		TE PART NUMBER ASSY CONN.									
NUMERO DI VIE	CONFIGURAZIONE (Vista connettore dall'alto) ①	VERSIONE PEZZI IN VASSOIO		VERSIONE PEZZI SCIOLTI		POSIZIONE POLARIZ. (LATO POSTERIORE)	POSIZIONE AGGANCIO (LATO ANTERIORE)	POSIZIONE CODIFICA SPECIALE (LATO ANTERIORE)	L +0.2 -0.3 (mm) ⑧	NOTE MARCHIATURA CON BANDA COLORATA	
NO OF POS	CONFIGURATION (View from top side) ①	TRAY PACKAGING VERSION	PART REV	LOOSE PIECES PACKAGING VERSION	PART REV	POLARIZ. POSITION (BACK SIDE)	LOCKING POSITION (FRONT SIDE)	SPECIAL COD. POSITION (FRONT SIDE)	L +0.2 -0.3 (mm)	NOTE STRIP COLOUR	POSSIBLE RAST 5 POLARIZ. ⑥
4		1-282004-1	V	~~2-282004-1~~	V	ID ⑤	1-2 3-4	2D	19.9	GRIGIO GREY	04-A
4		1-282004-2	V	2-282004-2	V	3D ⑤	2-3	-	19.9	NERO BLACK	04-D
4		1-282004-3	V	~~2-282004-3~~	V	ID ⑤	1-2 3-4	2D	19.9	ROSSO RED	04-A
4		1-282004-4	S	-	-	3D 4D	1-2 3-4	-	19.9	BLU BLUE	-
4		3-282004-4	AA	-	-	1S 4D	1-2 3-4	-	19.9	-	04-A
4	④	4-282004-4	I	-	-	1S-1D-2S-2D 3S-3D-4S-4D AS-BD-CS-DD	1-2 3-4	-	19.9	-	-
5		1-282005-1	V	2-282005-1	V	4D ⑤	4-5	-	24.9	ROSSO RED	-
5		1-284545-1	Z	-	-	2S ⑤	4-5	-	24.9	ROSSO RED	-
5		1-284545-2	A	-	-	1S 5D	-	3D	24.9	-	-
5		1-284545-3	A	-	-	1S 5D	1-2 3-4	-	24.9	BLU BLUE	-
5		1-293003-5	Z	-	-	-	4-5	-	24.9	NERO BLACK	-
6		1-282006-2	V	~~2-282006-2~~	V	2S 5D	2-3	-	29.9	VIOLA VIOLET	-
6		1-282006-3	V	~~2-282006-3~~	V	2S - 3D 4D - 5D	4-5	-	29.9	-	-
6		2-282006-4	V	-	-	3D 5D	-	5S	29.9	NERO BLACK	-
6		1-284745-1	Z	-	-	6D ⑤	4-5	-	29.9	ROSSO RED	
6		1-284745-2	I	-	-	6D ⑤	-	4D	29.9	RED	
6		1-284745-3	AA	-	-	5D ⑤	3-4	-	29.9	VIOLET	-
6		1-284745-4	AA	-	-	1S ⑤	2-3	-	29.9	ORANGE	-
7		1-282007-1	V	~~2-282007-1~~	V	1D ⑤ 5D	1-2 5-6	3S	34.9	-	-
7		2-282007-2	V	-	-	4D 6D	-	6S	34.9	VIOLA VIOLET	-
7	④	2-282007-3	I	-	-	1S - 2S - 2D 3S - 3D - 4D 5S - 6S - 6D 7S - 7D	1-2 5-6	-	34.9	-	-
7		3-282007-2	AA	-	-	-	1-2 5-6	5S	34.9	-	-
7		1-284397-1	Z	-	-	2D	1-2 5-6	-	34.9	NERO BLACK	-
7		1-293004-7	Z	-	-	-	1-2 5-6	-	34.9	ROSSO RED	-
7	④	2-293004-7	I	-	-	-	1-2 5-6	-	34.9	GRIGIO GREY	-
8		0-284085-1	V	~~2-284085-1~~	V	2D - 6S 4D - 6D	-	4S	39.9	-	-
8		0-284085-2	V	~~2-284085-2~~	V	-	2-3	-	39.9	VIOLA VIOLET	-

LEGENDA
(DESCRIPTION)

① AMP MONO-SHAPE, TAB CONNECTORS
(ESEMPIO DI CONFIGURAZIONE)
(EXAMPLE OF CONFIGURATION)

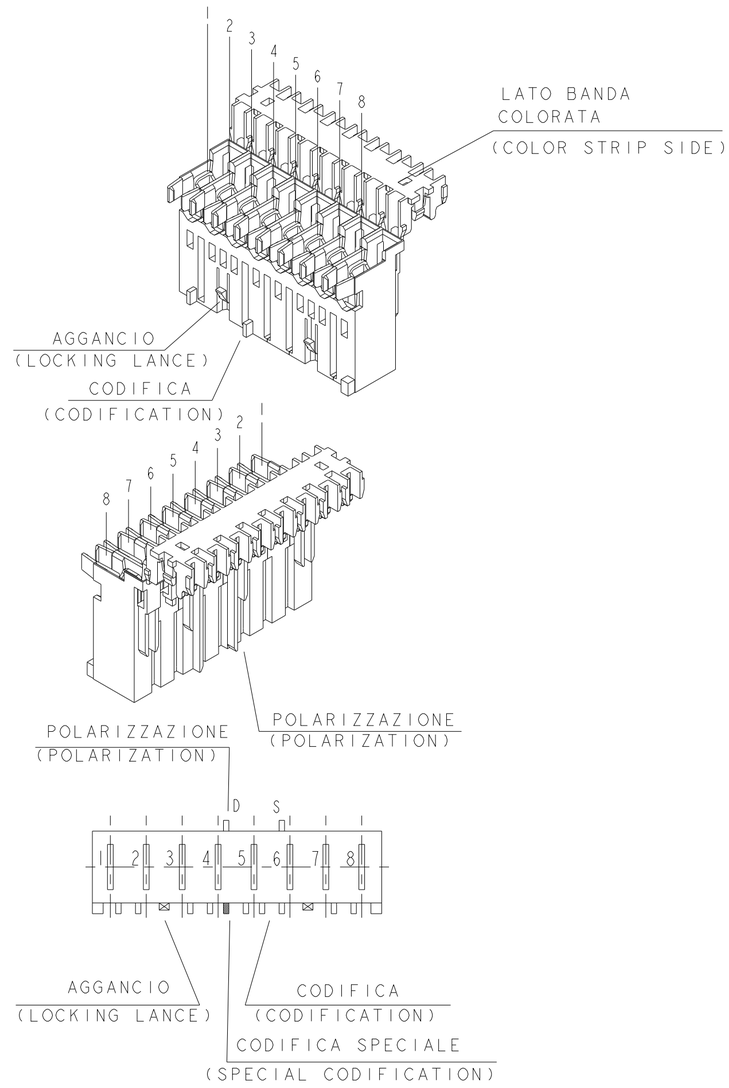

THIS DRAWING IS A CONTROLLED DOCUMENT.		DWN G. ENDRIZZI 23JUL1995	TE Connectivity
		CHK G.TURCO 23JUL1995	
DIMENSIONS: mm	TOLERANCES UNLESS OTHERWISE SPECIFIED: 0 PLC ±- 1 PLC ±- 2 PLC ±- 3 PLC ±- 4 PLC ±- 0.3 ANGLES ±	APVD G.TURCO 23JUL1995	NAME MONO-SHAPE MKI TAB CONNECTORS 2-10 POS.
		PRODUCT SPEC 108-20065-1, 108-20065-2	
		APPLICATION SPEC 114-20016, 114-20016-1	SIZE A2 CAGE CODE 00779 DRAWING NO C-282002 RESTRICTED TO -
MATERIAL SEE TABLE	FINISH SEE TABLE	WEIGHT --	
		Customer Drawing	SCALE - SHEET 3 OF 8 REV AC1

THIS DRAWING IS UNPUBLISHED. RELEASED FOR PUBLICATION -
© COPYRIGHT 2011 - ALL RIGHTS RESERVED.

LOC	DIST
-	-

REVISIONS


P	LTR	DESCRIPTION	DATE	DWN	APVD
		SEE SHEET 1			

VISTE SOLO PER RIFERIMENTO
VIEWS ONLY FOR REFERENCE

		TE PART NUMBER ASSY CONN.									
NUMERO DI VIE	CONFIGURAZIONE (Vista connettore dall'alto) (1)	VERSIONE PEZZI IN VASSOIO		VERSIONE PEZZI SCIOLTI		POSIZIONE POLARIZ. (LATO POSTERIORE)	POSIZIONE AGGANCIO (LATO ANTERIORE)	POSIZIONE CODIFICA SPECIALE (LATO ANTERIORE)	L +0.2 -0.3 (mm) (8)	NOTE MARCHIATURA CON BANDA COLORATA	
NO OF POS	CONFIGURATION (View from top side) (1)	TRAY PACKAGING VERSION	PART REV	LOOSE PIECES PACKAGING VERSION	PART REV	POLARIZ. POSITION (BACK SIDE)	LOCKING POSITION (FRONT SIDE)	SPECIAL COD. POSITION (FRONT SIDE)	L +0.2 -0.3 (mm)	NOTE STRIP COLOUR	POSSIBLE RAST 5 POLARIZ. (16)
3		1-282003-1	V	~~2-282003-1~~	V	ID	1-2	-	14.9	ARANCIO ORANGE	03-A 03-I
3		4-282003-1	AA	-	-	ID (5)	1-2	-	14.9	ARANCIO ORANGE	03-A 03-I (17)
3		1-282003-2	V	~~2-282003-2~~	V	2D 3D	2-3	-	14.9	BLU BLUE	03-B
3		1-282003-3	V	~~2-282003-3~~	V	1S 3D	1-2	-	14.9	VERDE GREEN	03-F
3		1-282003-4	V	~~2-282003-4~~	V	2D 3D	2-3	-	14.9	ROSSO RED	03-B
3		1-282003-5	V	2-282003-5	V	2D 3D	2-3	-	14.9	GRIGIO GREY	03-B
3		1-282003-6	V	2-282003-6	V	-	1-2	-	14.9	VIOLA VIOLET	-
3		1-282003-7	V	-	-	2D 3D	2-3	-	14.9	NERO BLACK	03-B
3	(4)	3-282003-3	I	-	-	1S 1D	1-2	-	14.9	-	-
3	(4)	3-282003-4	I	-	-	1D - 2S 2D - 3S	1-2	-	14.9	-	-
3	(4)	3-282003-5	I	-	-	1S 3D	2-3	-	14.9	-	-
3		3-282003-6	AA	-	-	1S - 1D 2S - 2D	1-2	-	14.9	-	-
3		3-282003-7	AB	-	-	1S	1-2	-	14.9	-	-
3	(6)	~~0-282233-2~~	V	~~2-282233-2~~	V	1S (5)	1-2	-	14.9	-	03-D (18)
3		1-284396-1	Z	-	-	2S	2-3	-	14.9	NERO BLACK	-

LEGENDA
(DESCRIPTION)

(1) AMP MONO-SHAPE, TAB CONNECTORS
(ESEMPIO DI CONFIGURAZIONE)
(EXAMPLE OF CONFIGURATION)

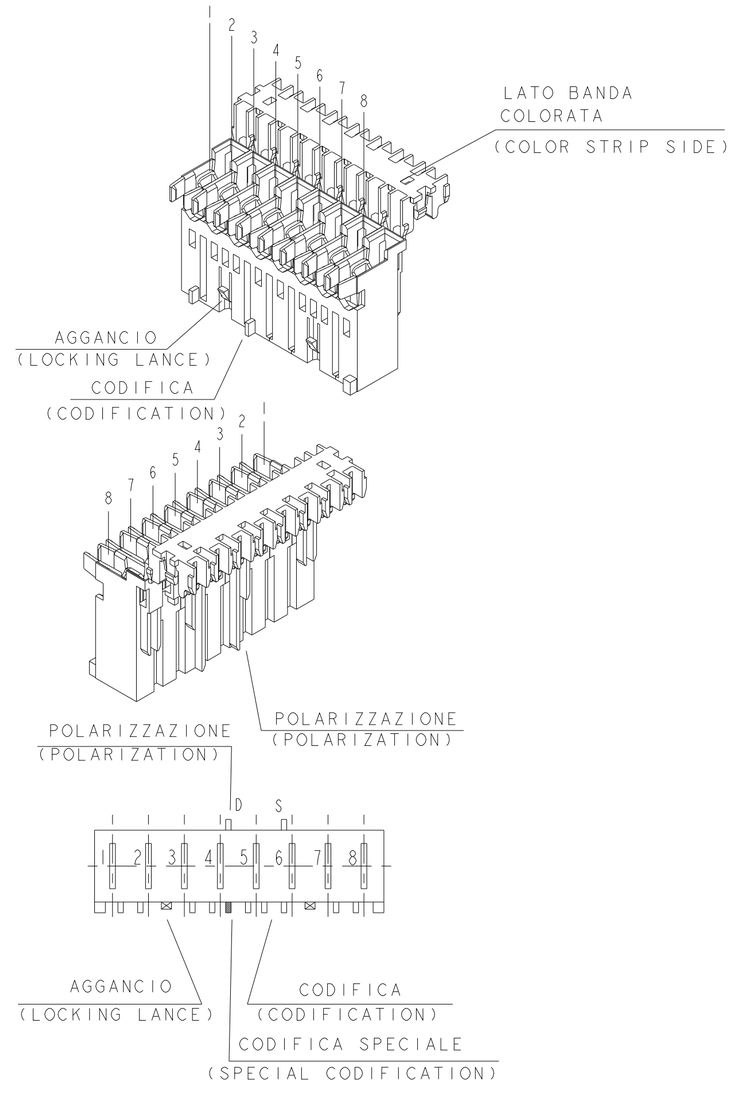

THIS DRAWING IS A CONTROLLED DOCUMENT.		DWN G. ENDRIZZI 23JUL1995	TE Connectivity
DIMENSIONS: mm	TOLERANCES UNLESS OTHERWISE SPECIFIED: 0 PLC ±- 1 PLC ±- 2 PLC ±- 3 PLC ±- 4 PLC ±- > 0.3 ANGLES ±	CHK G.TURCO 23JUL1995	NAME MONO-SHAPE MKI TAB CONNECTORS 2-10 POS.
		APVD G.TURCO 23JUL1995	
		PRODUCT SPEC 108-20065-1, 108-20065-2	
		APPLICATION SPEC 114-20016, 114-20016-1	SIZE A2 / CAGE CODE 00779 / DRAWING NO C-282002 / RESTRICTED TO -
MATERIAL SEE TABLE	FINISH SEE TABLE	WEIGHT -	
Customer Drawing		SCALE -	SHEET 4 OF 8 / REV ACI


THIS DRAWING IS UNPUBLISHED. RELEASED FOR PUBLICATION -
© COPYRIGHT 2011 - ALL RIGHTS RESERVED.

LOC	DIST
-	-

REVISIONS


P	LTR	DESCRIPTION	DATE	DWN	APVD
		SEE SHEET 1			

VISTE SOLO PER RIFERIMENTO
VIEWS ONLY FOR REFERENCE

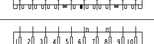		TE PART NUMBER ASSY CONN.									
NUMERO DI VIE	CONFIGURAZIONE (Vista connettore dall'alto) ①	VERSIONE PEZZI IN VASSOIO		VERSIONE PEZZI SCIOLTI		POSIZIONE POLARIZ. (LATO POSTERIORE)	POSIZIONE AGGANCIO (LATO ANTERIORE)	POSIZIONE CODIFICA SPECIALE (LATO ANTERIORE)	$L^{+0.2}_{-0.3}$ (mm) ⑧	NOTE MARCHIATURA CON BANDA COLORATA	
NO OF POS	CONFIGURATION (View from top side) ①	TRAY PACKAGING VERSION	PART REV	LOOSE PIECES PACKAGING VERSION	PART REV	POLARIZ. POSITION (BACK SIDE)	LOCKING POSITION (FRONT SIDE)	SPECIAL COD. POSITION (FRONT SIDE)	$L^{+0.2}_{-0.3}$ (mm)	NOTE STRIP COLOUR	POSSIBLE RAST 5 POLARIZ. ⑯
10		1-282010-1	V	2-282010-1	V	6D 8S	4-5 8-9	6S	49.9	-	-
10		0-284004-1	V	-	-	6D 8S	4-5 8-9	6S	49.9	-	-

LEGENDA
(DESCRIPTION)

① AMP MONO-SHAPE, TAB CONNECTORS
(ESEMPIO DI CONFIGURAZIONE)
(EXAMPLE OF CONFIGURATION)

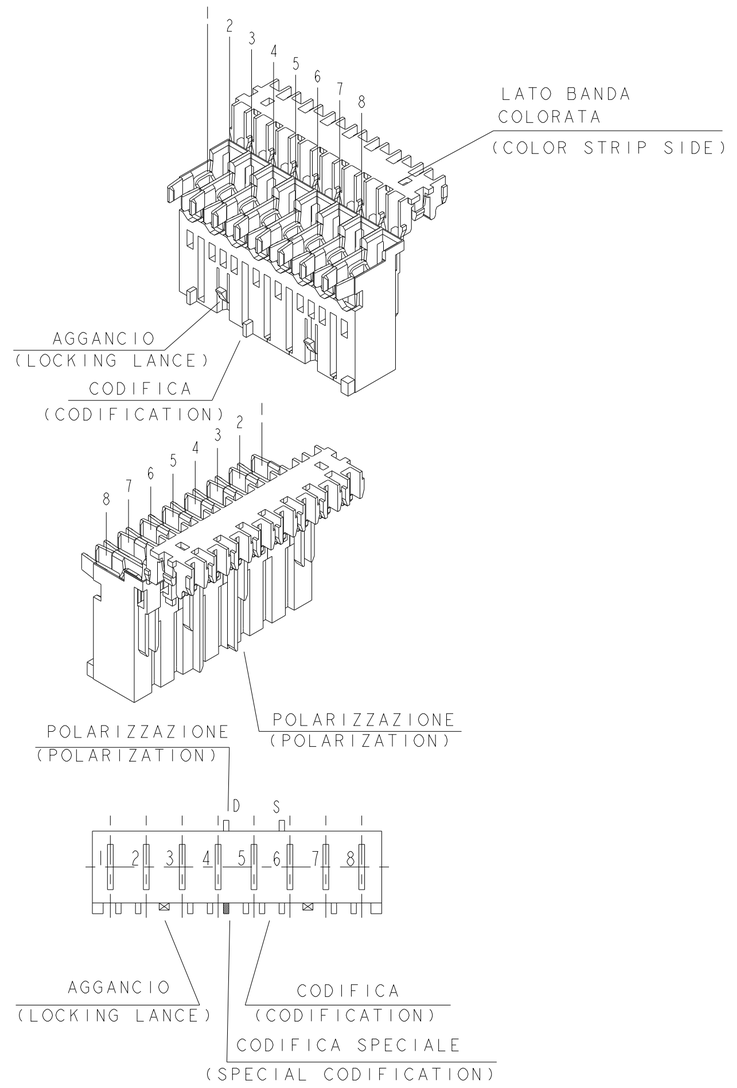

THIS DRAWING IS A CONTROLLED DOCUMENT.		DWN G. ENDRIZZI 23JUL1995	TE Connectivity
		CHK G.TURCO 23JUL1995	
DIMENSIONS: mm	TOLERANCES UNLESS OTHERWISE SPECIFIED: 0 PLC ±- 1 PLC ±- 2 PLC ±- 3 PLC ±- 4 PLC ±- 0.3 ANGLES ±	APVD G.TURCO 23JUL1995	NAME MONO-SHAPE MKI TAB CONNECTORS 2-10 POS.
		PRODUCT SPEC 108-20065-1, 108-20065-2	
		APPLICATION SPEC 114-20016, 114-20016-1	SIZE A2 / CAGE CODE 00779 / DRAWING NO C-282002 / RESTRICTED TO -
MATERIAL SEE TABLE	FINISH SEE TABLE	WEIGHT --	
		Customer Drawing	SCALE - / SHEET 5 OF 8 / REV AC1

THIS DRAWING IS UNPUBLISHED. RELEASED FOR PUBLICATION -
© COPYRIGHT 2011 - ALL RIGHTS RESERVED.

PA GF, UL-V0 GWEPT 750° C NO FLAME, NATURAL

LOC	DIST
-	-

REVISIONS

P	LTR	DESCRIPTION	DATE	DWN	APVD
		SEE SHEET 1			

		ON TRAY		LOOSE PIECES		SEE SHEET 1 FOR ADDITIONAL DETAILS AND NOTES					
No. of POS.	CONFIGURATION ONLY FOR REF	P/N ASS'Y	PART REV.	P/N ASS'Y	PART REV.	POLARIZ. POSITION (BACK SIDE)	LOCKING POSITION (FRONT SIDE)	SPECIAL CODIFICAT. POSITION (FRONT SIDE)	L (mm)	COLOR CODE	POSSIBLE RAST 5 POLARIZ. 6
2		2293382-2	AA			1S 2D	1-2	-	9.9		02-B 02-E 02-F
2		1-2293382-2	AA			1S 2D	1-2		9.9	GREEN	02-B 02-E 02-F 17
2		2-2293382-2	AA			1D 2D	1-2	-	9.9		
2		3-2293382-2	AA			1D 2S 5 5	1-2	-	9.9	BLUE	02-A
2		4-2293382-2	AA			1S 1D	1-2	-	9.9		
2		5-2293382-2	AA			1S 2D	1-2	-	9.9	GREY	02-B 02-E 02-F
2		6-2293382-2	AA			1D 2S 5 5	1-2	-	9.9	-	02-A 17
2		7-2293382-2	AB			2D	1-2	-	9.9	RED	02-L
2		8-2293382-2	AC			2S 5	1-2	-	9.9	BLACK	02-C
3		2293382-3	AA			2S	2-3	-	14.9		
3		1-2293382-3	AA			- 5	1-2	-	14.9	VIOLET	-
3		2-2293382-3	AA			1D	1-2	-	14.9	ORANGE	03-A 03-I
3		3-2293382-3	AA			1S 1D	1-2	-	14.9		
3		4-2293382-3	AA			1D 2S 2D 3S	1-2	-	14.9		
3		5-2293382-3	AA			1S 3D	2-3	-	14.9		
3		6-2293382-3	AA			1S 1D 2S 2D	1-2	-	14.9		
3		7-2293382-3	AA			1S 3D 5	1-2	-	14.9	GREEN	03-F
	SEE SHEET 8	8-2293382-3									
3		9-2293382-3	AC			2S	2-3	-	14.9	BLACK	
3		2468050-3	AC			2D 3D	2-3	-	14.9	BLUE	03-B
3		1-2468050-3	AC			2D 3D	2-3	-	14.9	BLACK	03-B

THIS DRAWING IS A CONTROLLED DOCUMENT.

DIMENSIONS: mm

TOLERANCES UNLESS OTHERWISE SPECIFIED:
0 PLC ±-
1 PLC ±-
2 PLC ±-
3 PLC ±- 0.3
4 PLC ±-
ANGLES ±

MATERIAL: SEE TABLE

FINISH: SEE TABLE

DWN G. ENDRIZZI 23JUL1995
CHK G. TURCO 23JUL1995
APVD G. TURCO 23JUL1995
PRODUCT SPEC 108-20065-1, 108-20065-2
APPLICATION SPEC 114-20016, 114-20016-1
WEIGHT -

TE Connectivity

NAME MONO-SHAPE MKI TAB CONNECTORS 2-10 POS.

SIZE A2 | CAGE CODE 00779 | DRAWING NO C-282002 | RESTRICTED TO -

Customer Drawing | SCALE - | SHEET 6 OF 8 | REV AC1









THIS DRAWING IS UNPUBLISHED. RELEASED FOR PUBLICATION -
© COPYRIGHT 2011 - ALL RIGHTS RESERVED.

LOC	DIST
-	-

REVISIONS

P	LTR	DESCRIPTION	DATE	DWN	APVD
		SEE SHEET 1			

PA GF, UL-V0 GWEPT 750°C NO FLAME, NATURAL

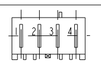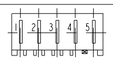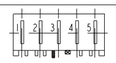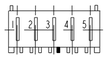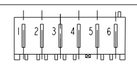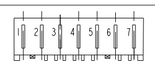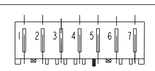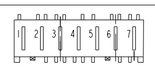		ON TRAY		LOOSE PIECES		SEE SHEET 1 FOR ADDITIONAL DETAILS AND NOTES					
No. of POS.	CONFIGURATION ONLY FOR REF	P/N ASS'Y	PART REV.	P/N ASS'Y	PART REV.	POLARIZ. POSITION (BACK SIDE)	LOCKING POSITION (FRONT SIDE)	SPECIAL CODIFICAT. POSITION (FRONT SIDE)	L (mm)	COLOR CODE	POSSIBLE RAST 5 POLARIZ. 10
4		2293382-4	AA			1D	1-2 3-4	2D	19.9	GREY	04-A
4		1-2293382-4	AA			1S 5 4D 5	1-2 3-4	-	19.9		
4		2-2293382-4	AA			1D 5 2S 5	1-2 3-4	-	19.9		
	SEE SHEET 8	3-2293382-4									
4		4-2293382-4	AA			1D	1-2 3-4	-	19.9		
4		5-2293382-4	AB			3D 5	2-3	-	19.9	BLACK	04-D
5		2293382-5	AA			-	4-5	-	24.9		
5		1-2293382-5	AA			-	3-4	3S	24.9		
	SEE SHEET 8	2-2293382-5									
5		3-2293382-5	AC			1S 5D	-	3D	24.9		
6		2293382-6	1			TBD	TBD	TBD	29.9		
6		1-2293382-6	AC			6D 5	4-5	-	29.9	RED	
7		2293382-7	1			-	1-2 5-6	-	34.9		
7		1-2293382-7	AC			-	1-2 5-6	5S	34.9		
7		2-2293382-7	1			1S 2S 2D 3S 3D 4D 5S 6S 6D 7S 7D	1-2 5-6		34.9		
8		2293382-8	1			TBD	TBD	TBD	39.9		
9		2293382-9	1			TBD	TBD	TBD	44.9		
10		1-2293382-0	1			6D 8S	4-5 8-9	6S	49.9		

THIS DRAWING IS A CONTROLLED DOCUMENT.

DIMENSIONS: mm

TOLERANCES UNLESS OTHERWISE SPECIFIED:
0 PLC ±-
1 PLC ±-
2 PLC ±-
3 PLC ±-
4 PLC ±-
ANGLES ±

MATERIAL: SEE TABLE

FINISH: SEE TABLE

DWN	G. ENDRIZZI 23JUL1995
CHK	G. TURCO 23JUL1995
APVD	G. TURCO 23JUL1995
PRODUCT SPEC	108-20065-1, 108-20065-2
APPLICATION SPEC	114-20016, 114-20016-1
WEIGHT	-

TE Connectivity

NAME: MONO-SHAPE MKI TAB CONNECTORS 2-10 POS.

SIZE	CAGE CODE	DRAWING NO	RESTRICTED TO
A2	00779	C-282002	-

Customer Drawing | SCALE 2:1 | SHEET 7 OF 8 | REV AC1

THIS DRAWING IS UNPUBLISHED. RELEASED FOR PUBLICATION -
© COPYRIGHT 2011 - ALL RIGHTS RESERVED.


LOC	DIST
-	-


REVISIONS

P	LTR	DESCRIPTION	DATE	DWN	APVD
	-	SEE SHEET 1	-	-	-
rev_sym_4		rev_desc_4	rev_date4	rev_dwnv_4	appr_4

PA GF, UL-V0 GWEPT 750°C NO FLAME, NATURAL, WITH ALTERNATIVE RESINS

SPECIAL VERSION WITHOUT 2 WIRE RETENTION HOOKS ON 2 END (19)

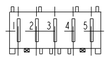		ON TRAY		LOOSE PIECES		SEE SHEET 1 FOR ADDITIONAL DETAILS AND NOTES					
No. of POS.	CONFIGURATION ONLY FOR REF	P/N ASS'Y	PART REV.	P/N ASS'Y	PART REV.	POLARIZ. POSITION (BACK SIDE)	LOCKING POSITION (FRONT SIDE)	SPECIAL CODIFICAT. POSITION (FRONT SIDE)	L (mm)	COLOR CODE	POSSIBLE RAST 5 POLARIZ. (16)
3		8-2293382-3 (17)	AC			2D (5) 3D (5)	2-3	-	14.9		
4		3-2293382-4	AC			1D (5) 2S (5) 3S (5) 4S (5)	1-2 3-4	-	19.9		
5		2-2293382-5	AC			1S (5) 2D (5) 4D (5) 5D (5)	1-2 4-5	-	24.9		

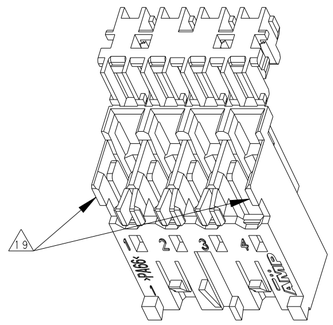

THIS DRAWING IS A CONTROLLED DOCUMENT.

DIMENSIONS: mm

TOLERANCES UNLESS OTHERWISE SPECIFIED:
0 PLC ±-
1 PLC ±-
2 PLC ±-
3 PLC ±-
4 PLC ±-
ANGLES ±

MATERIAL: SEE TABLE

FINISH: SEE TABLE

DWN G. ENDRIZZI 23JUL1995
CHK G.TURCO 23JUL1995
APVD G.TURCO 23JUL1995

PRODUCT SPEC: 108-20065-1, 108-20065-2

APPLICATION SPEC: 114-20016, 114-20016-1

WEIGHT: -

TE Connectivity

NAME: MONO-SHAPE MKI TAB CONNECTORS 2-10 POS.

SIZE A2 | CAGE CODE 00779 | DRAWING NO C-282002 | RESTRICTED TO -

Customer Drawing | SCALE 2:1 | SHEET 8 OF 8 | REV AC1