THIS DRAWING IS UNPUBLISHED. RELEASED FOR PUBLICATION 20
© COPYRIGHT 20 BY - ALL RIGHTS RESERVED.

creo
Creo Parametric 2.0
DO NOT REVISE EXCEPT BY CAD

REVISIONS

P	LTR	DESCRIPTION	DATE	DWN	APVD
	C	REVISED BY ECO-08-007462	30JUN2008	EGS	PLF
	D	REVISED DESIGN ECO-13-018731	02DEC2013	NCL	NMS
	D1	REVISED PER ECO-20-013018	27OCT2020	AP	DO
	D2	REVISED PER ECN-22-166554	20OCT2022	AP	AB

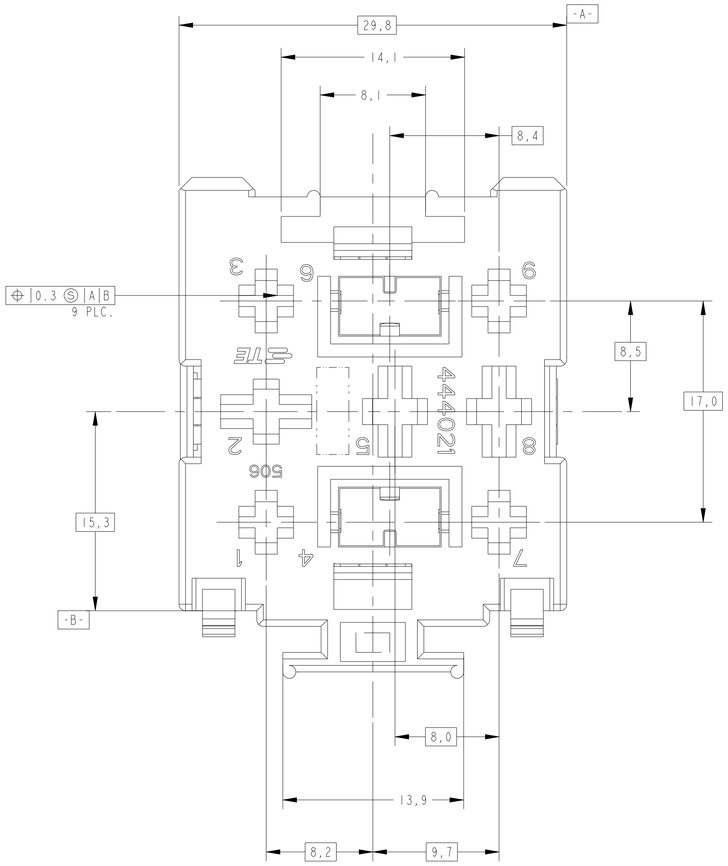

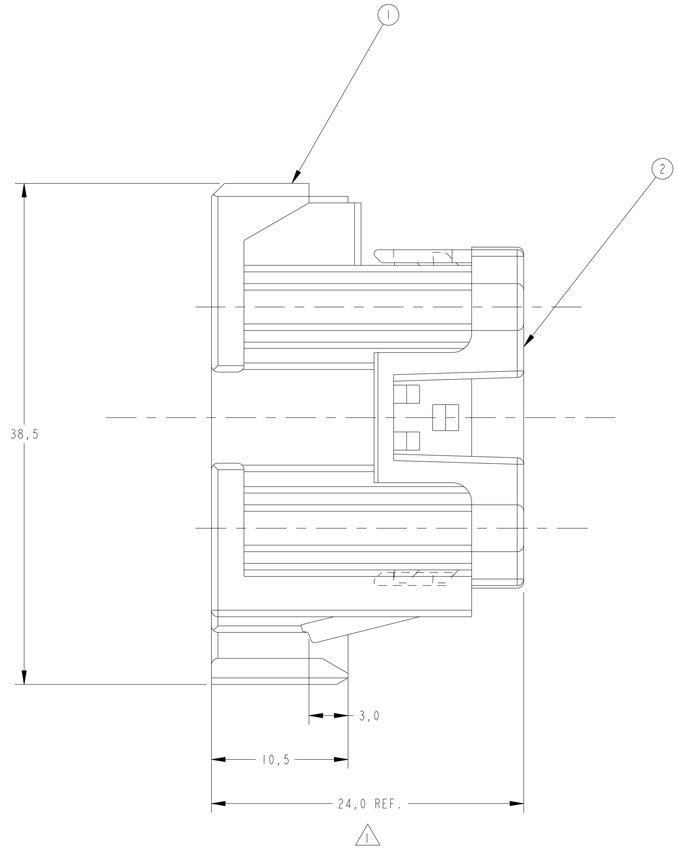

1 - OS ITENS 1 E 2 SÃO FORNECIDOS COMO MOSTRADO.
- ITENS 1 AND 2 ARE SUPPLIED AS SHOWN.

~~-10~~	~~-9~~	-8	-7	-6	-5	~~-4~~	-3	-2	-1	ITEM	MATERIAL	DESCRIPTION	NOTES
QUANTIDADE POR CONJUNTO/REQUIRED PER ASSY													
OBSOLETE	OBSOLETE					OBSOLETE							
1	1	1	1	1	1	1	1	1	1	2	PA6-20%GB+10%GF	COVER CAP	VIOLETA/VIOLET
1	-	-	-	-	-	-	-	-	-	↑	↑	↑	NATURAL
-	1	-	-	-	-	-	-	-	-				LARANJA/ORANGE
-	-	1	-	-	-	-	-	-	-				CINZA/GRAY
-	-	-	1	-	-	-	-	-	-				VERDE/GREEN
-	-	-	-	1	-	-	-	-	-				BRANCO/WHITE
-	-	-	-	-	1	-	-	-	-				AZUL/BLUE
-	-	-	-	-	-	1	-	-	-				AMARELO/YELLOW
-	-	-	-	-	-	-	1	-	-				VERMELHO/RED
-	-	-	-	-	-	-	-	1	-				MARROM/BROWN
-	-	-	-	-	-	-	-	-	1	1	PA6.6 + 15%GF	HSG, 9 POSN. COMB. JR/STD POWER TIMER	PRETO/BLACK
444020													

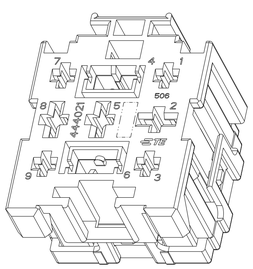

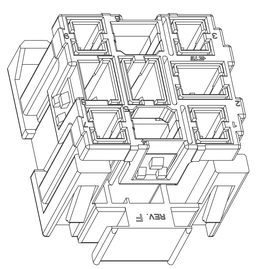

PERSPECTIVE VIEW
SCALE 2:1

THIS DRAWING IS A CONTROLLED DOCUMENT.

DIMENSIONS: mm

TOLERANCES UNLESS OTHERWISE SPECIFIED:
0 PLC ±-
1 PLC ±0.3
2 PLC ±-
3 PLC ±-
4 PLC ±-
ANGLES ±-

MATERIAL: SEE TABLE
FINISH: - -

DWN H.LIVERARO 04OCT2000
CHK P.L.FARIA 04OCT2000
APVD J.A.MARSON 04OCT2000
PRODUCT SPEC -
APPLICATION SPEC -
WEIGHT -

TE Connectivity

NAME: HSG ASSY, 9 POSN COMB. COMB. JR/STD POWER TIMER -

SIZE	CAGE CODE	DRAWING NO	RESTRICTED TO
A1	-	C-444020	-

CUSTOMER DRAWING | SCALE 2:1.5 | SHEET 1 OF 1 | REV D2

4805 (3/13)