THIS DRAWING IS UNPUBLISHED. RELEASED FOR PUBLICATION –,– .
© COPYRIGHT – BY TYCO ELECTRONICS CORPORATION. ALL INTERNATIONAL RIGHTS RESERVED.

LOC	DIST
H	—

REVISIONS

P	LTR	DESCRIPTION	DATE	DWN	APVD
	A	–	–	—	—
	B	ECR–07–020965	27–08–08	AEG	MKO

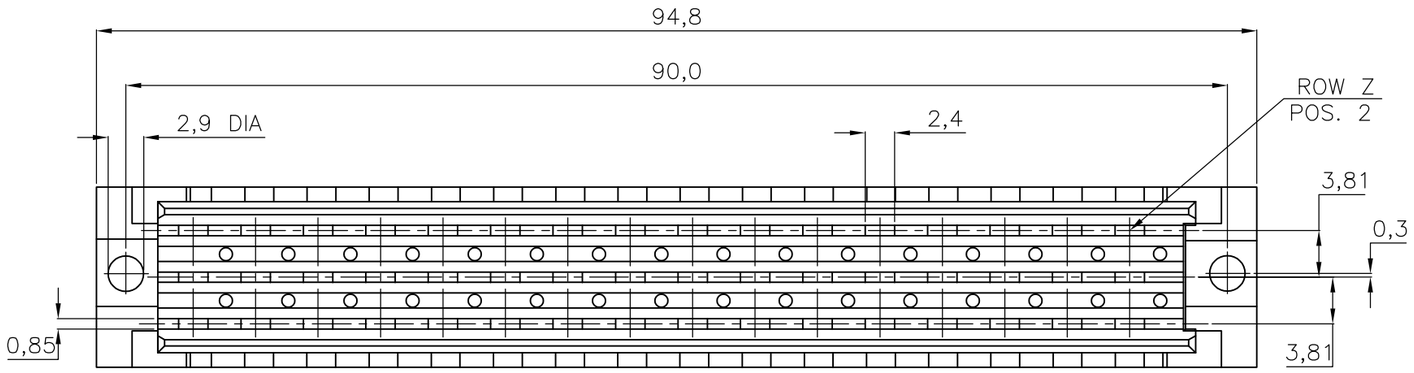

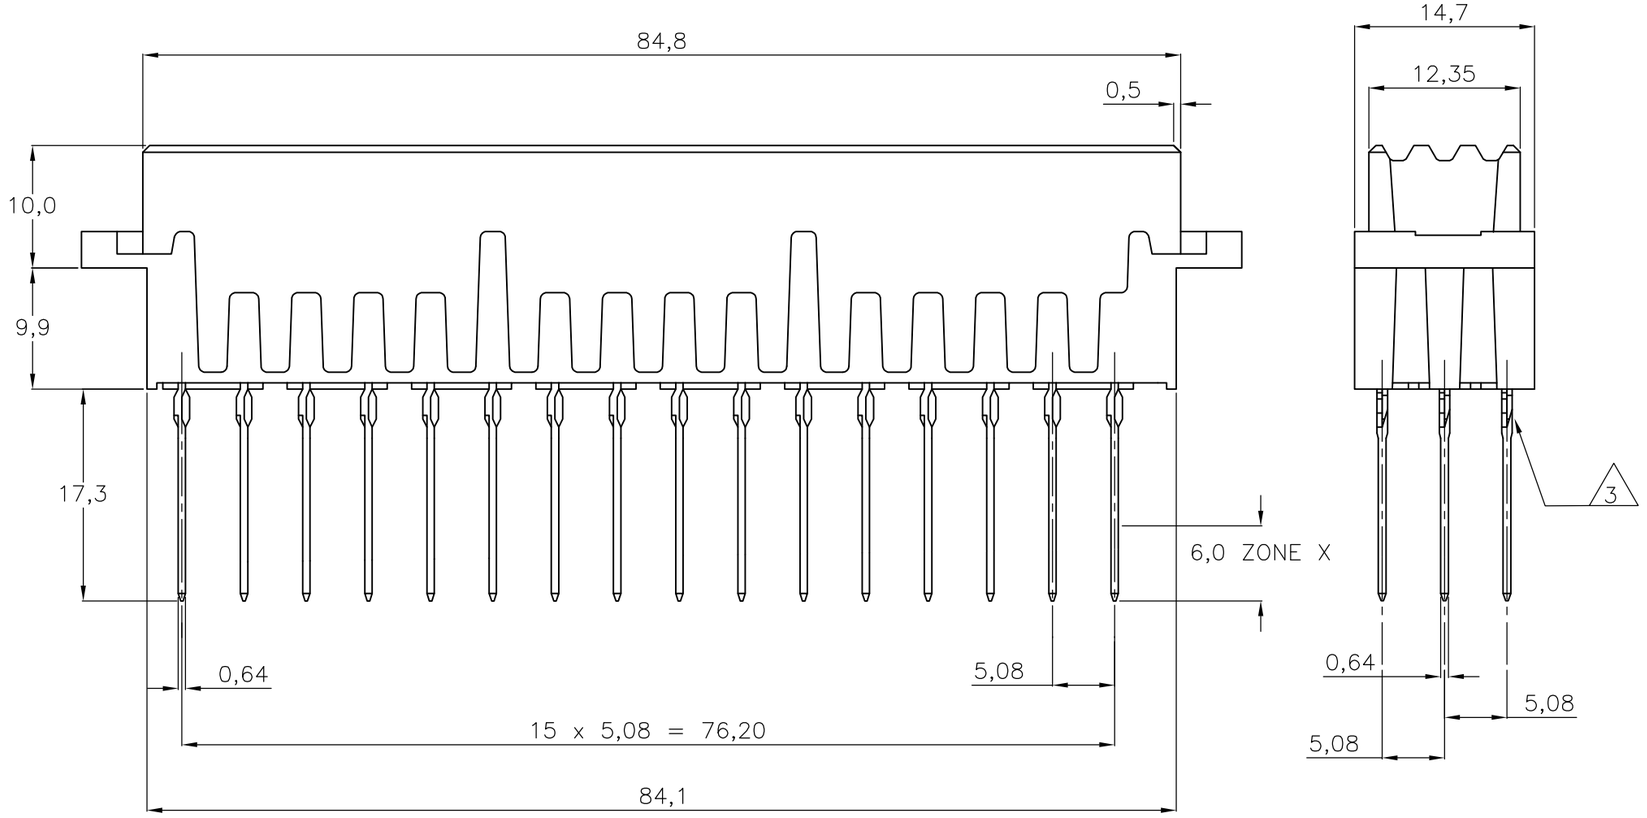

NOTES:

1. MATERIAL:
   –HOUSING: THERMOPL.POLYESTER
   COLOUR : GREY
   –CONTACTS: PHOSPHORBRONZE
2. PLATING CONTACT :
   –1 : 1,25µm AU OVER 1,25µm NI AT CONNECTOR SIDE.
   SN OVER 1,25µm NI AT BOARD SIDE.
   1– –1 : 1,25µm AU OVER 1,25µm NI AT CONNECTOR SIDE.
   1,25µm AU OVER 1,25µm NI IN ZONE X.
   REMAINDER AU–FLASH.
   –4 : SAME AS –1 ONLY 0,8µm AU.
   –7 : SAME AS –1 ONLY 2,0µm AU.
   –8 : SAME AS –1 ONLY 0,4µm AU.
   1– –4 : SAME AS 1– –1 ONLY 0,8µm AU.
   1– –7 : SAME AS 1– –1 ONLY 2,0µm AU.
   1– –8 : SAME AS 1– –1 ONLY 0,4µm AU.
3. FOR P.C.B.–THICKNESS 1,6–2,4.

P.C.B. HOLE DIM.	ACTION PIN
DRILLED HOLE	: 1,15 ± 0,025 mm
FIN. HOLE	: 1,015 ± 0,075 mm
AFTER REFLOW	: 1,0 ± 0,09 mm
Cu–thks	: 0,05 ± 0,025 mm
SnPb–thks	: 0,007 ± 0,003 mm
Ref. TE spec.	: 106–14018/14019

FINISH	MATERIAL	PART NUMBER
OBSOLETE	SEE NOTE 2	SEE NOTE 1	~~1–215335–8~~
OBSOLETE			~~1–215335–7~~
OBSOLETE			~~1–215335–4~~
OBSOLETE			~~1–215335–1~~
OBSOLETE			~~215335–8~~
OBSOLETE			~~215335–7~~
OBSOLETE			~~215335–4~~
			215335–1

ROW	POS
z	32 30 28 26 24 22 20 18 16 14 12 10 8 6 4 2
b	X X X X X X X X X X X X X X X X
d	X X X X X X X X X X X X X X X X

AN ASTERISK ,,X'' DENOTES A CONTACT.

THIS DRAWING IS A CONTROLLED DOCUMENT.

DIMENSIONS: mm

TOLERANCES UNLESS OTHERWISE SPECIFIED:

0 PLC	± –
1 PLC	± –
2 PLC	± –
3 PLC	± –
4 PLC	± –
ANGLES	± –

MATERIAL: –

FINISH: –

DWN	L.V.GRUNSVEN 21FEB86
CHK	L.GIBBELS 07JUL97
APVD	
PRODUCT SPEC	—
APPLICATION SPEC	—
WEIGHT	—

Tyco Electronics Corporation
's–Hertogenbosch, Nederland

NAME: 3 X 16 POS. TYPE F FEMALE W.W.– A.P CONNECTOR WITH 17,3 mm POSTS.

SIZE	CAGE CODE	DRAWING NO	RESTRICTED TO
A3	00779	C–215335	—

CUSTOMER DRAWING

SCALE	SHEET	REV
NTS	1 OF 1	B