

THIS DRAWING IS UNPUBLISHED. RELEASED FOR PUBLICATION 2012
© COPYRIGHT APR.2012 ALL RIGHTS RESERVED.


LOC J DIST

REVISIONS


P	LTR	DESCRIPTION	DATE	DWN	APVD
	A	RELEASED	20APR12	YS	HY
	A1	REVISED ECR-12-013685	01AUG12	AY	HY
	A2	REVISED ECR-19-017582	15NOV19	SS	RK
	A3	REVISED ECR-21-113122	09SEP2021	TM	RK

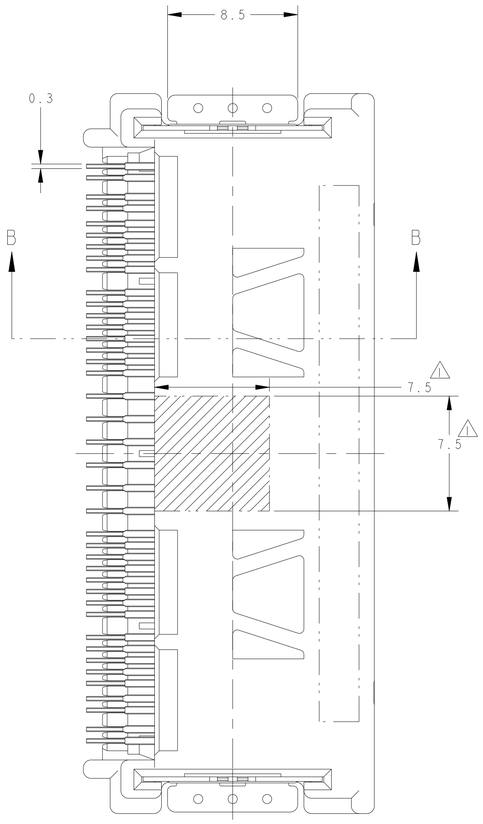


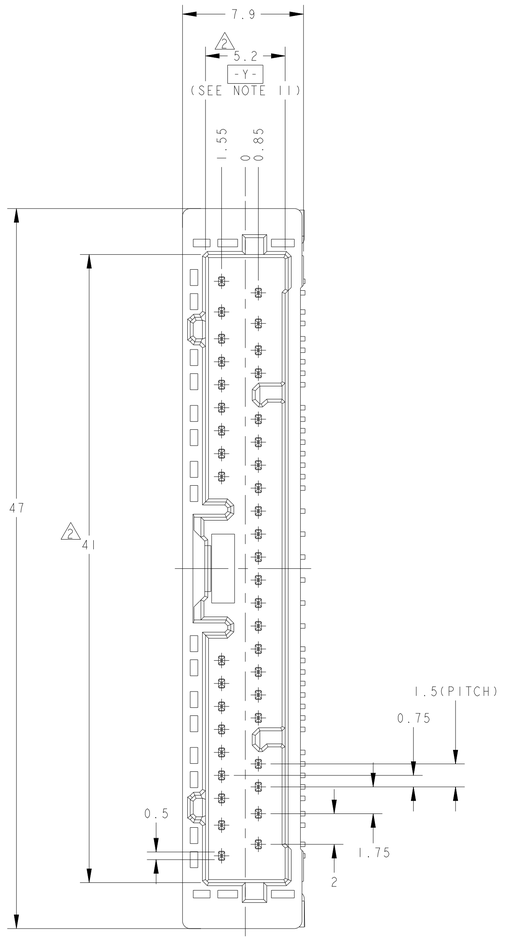

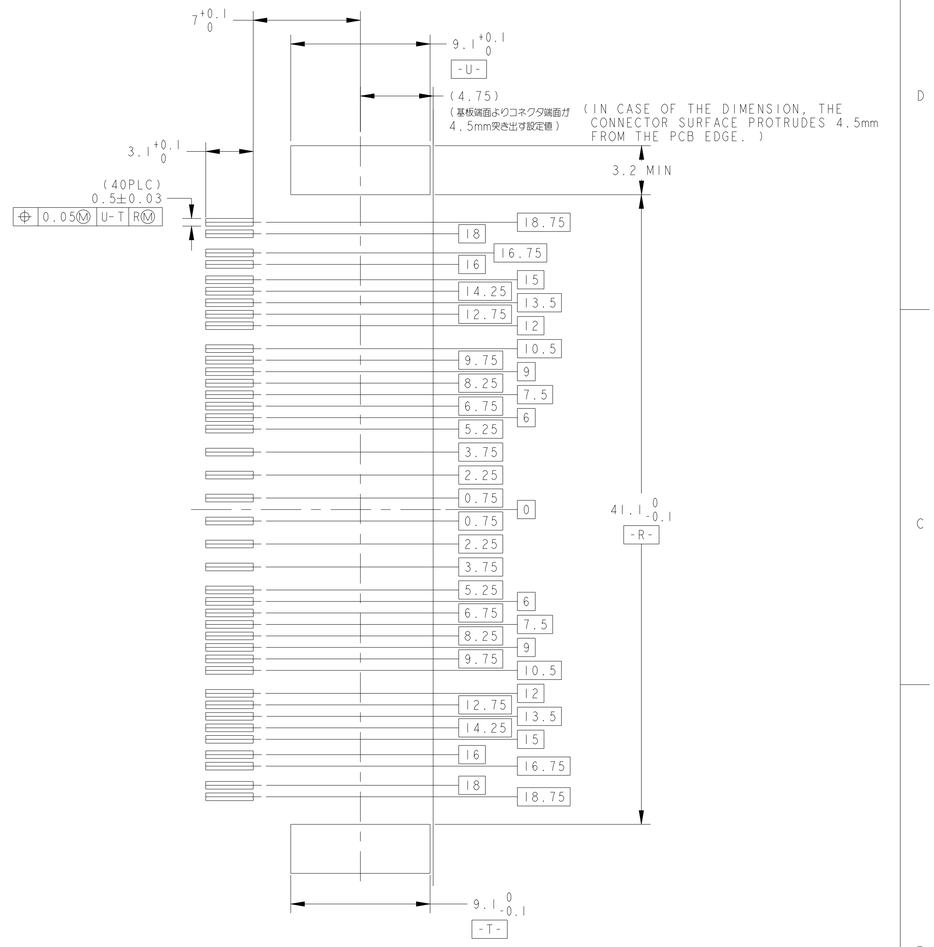

プリント基板取付寸法
DIMENSION FOR P.C.BOARD

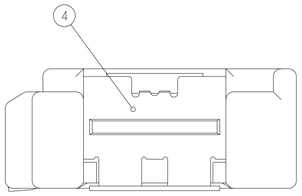

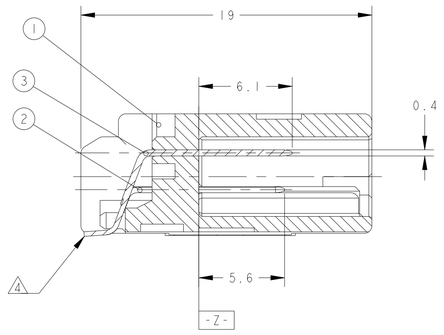

B-B

1. 吸着面。この範囲で吸着のこと。
ATTACHMENT SURFACE,
ADSORB IT WITHIN THIS AREA.
2. -Z- 面より6mmの範囲で測定
MEASURED AT 6mm FROM -Z-
3. 本製品の取扱は取扱説明書NO.411-78199に従うこと
HANDLING OF THIS PART SHOULD FOLLOW THE INSTRUCTION SHEET NO.411-78199.
4. コプラナリティ 0.1 MAX
COPLANARITY 0.1 MAX

PAPER BOX ダンボール箱	PAPER BOX ダンボール箱	PLASTIC BOX 通い箱	OUTER 外装	PACKING STYLE 梱包形態		
HARD TRAY ハードトレイ	HARD TRAY ハードトレイ	HARD TRAY ハードトレイ	INNER 内装			
2	2	2	POST-TIN	(A2) BRASS	SOLDER PEG	4
—//—	18	18	POST-TIN	(A2) BRASS	0.50 TAB(L)	3
18	—//—	—//—	SELECTIVE GOLD	(A2) BRASS	0.50 TAB(L)	3
22	22	22	POST-TIN	(A2) BRASS	0.50 TAB(S)	2
—//—	1	1	BLACK	LCP GF40%	40P CAP HSG BOSS TYPE	1
1	—//—	—//—	NATURAL	LCP GF40%	40P CAP HSG BOSS TYPE	1
(A2) 1554287-5	1554287-2	1554287-1	FINISH/COLOR	MATERIAL	NAME	NO.

THIS DRAWING IS A CONTROLLED DOCUMENT.

DIMENSIONS: mm

TOLERANCES UNLESS OTHERWISE SPECIFIED:
一般公差 ±0.3
0 PLC ~~1.~~
1 PLC ~~±0.1~~
2 PLC ~~±0.01~~
3 PLC ~~±0.001~~
4 PLC ~~±0.0001~~
ANGLES ~~±3°00'~~

MATERIAL SEE TABLE
FINISH SEE TABLE

DWN Y.SUEMITSU 20APR12
CHK R.KOMIYAMA 20APR12
APVD H.YAMAGAMI 20APR12
PRODUCT SPEC 108-78208
APPLICATION SPEC 114-5379
WEIGHT 5.3 g

TE Connectivity

NAME CAP ASSEMBLY 40POSITION,SMT TYPE KEY TYPE2,NONE BOSS TYPE, 050 SERIES

SIZE A1 | CAGE CODE 00779 | DRAWING NO C-1554287 | RESTRICTED TO -

CUSTOMER DRAWING | SCALE 5:1 | SHEET 1 OF 1 | REV A3